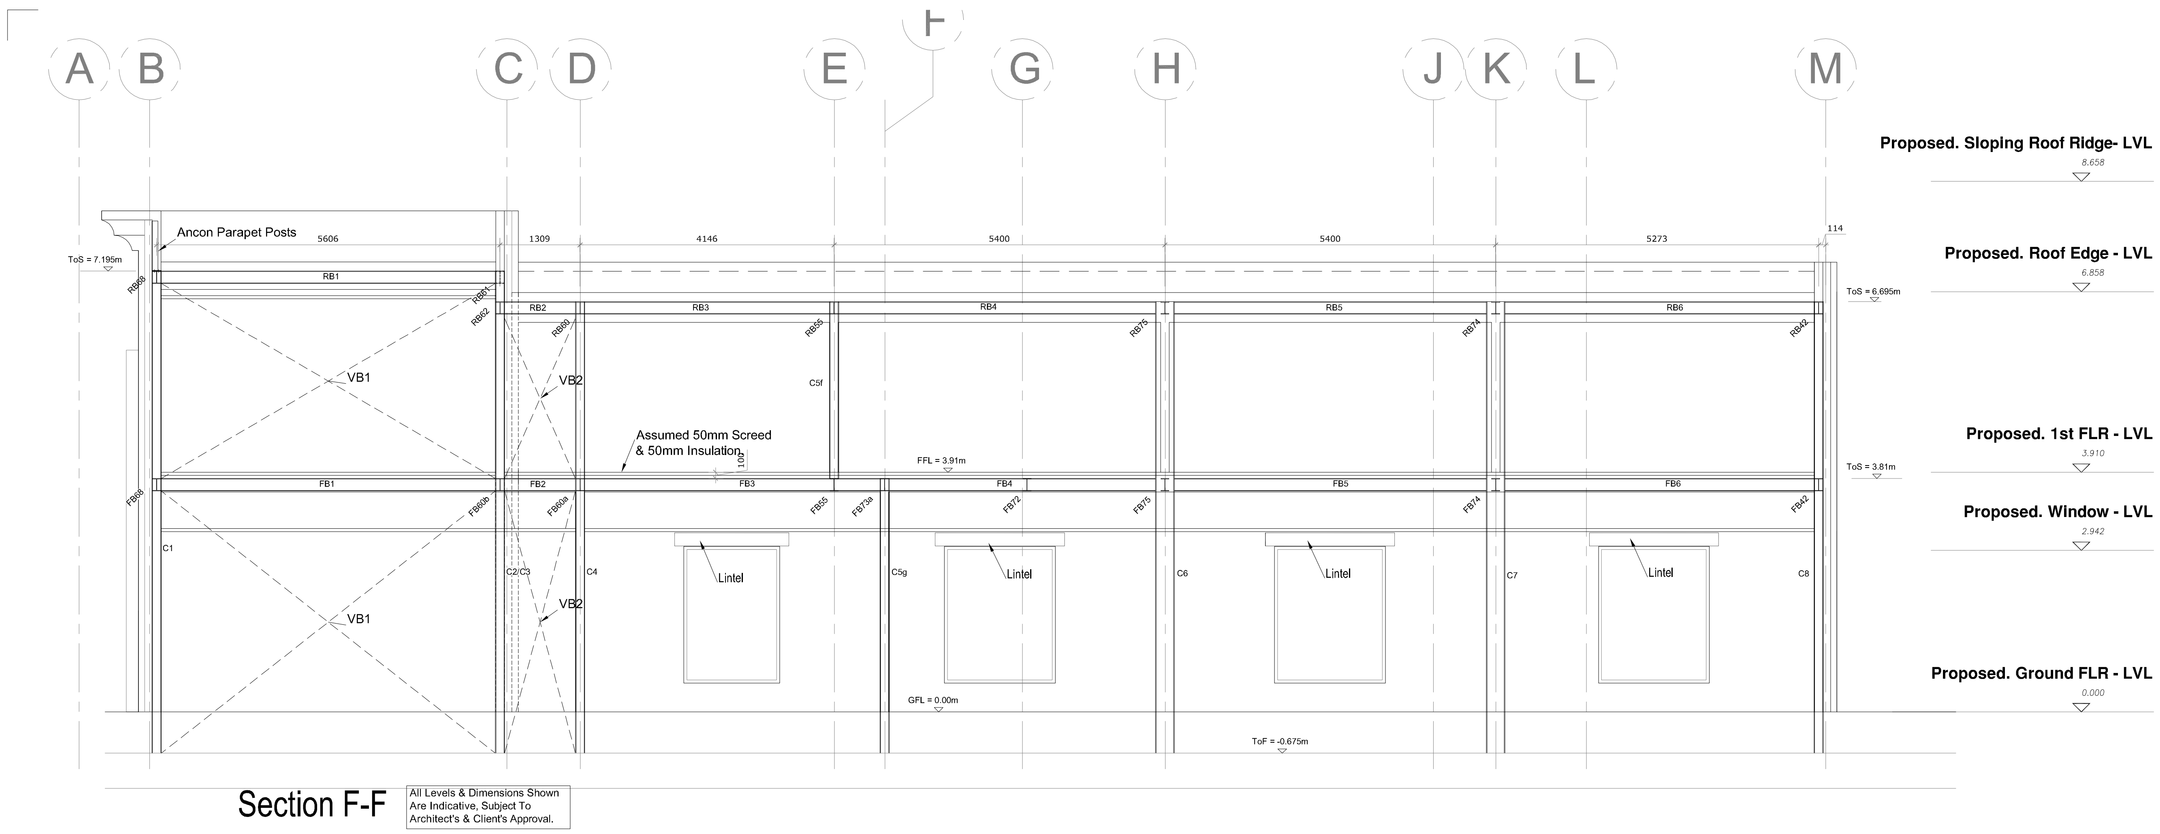

Section F-F

All Levels & Dimensions Shown Are Indicative, Subject To Architect's & Client's Approval.

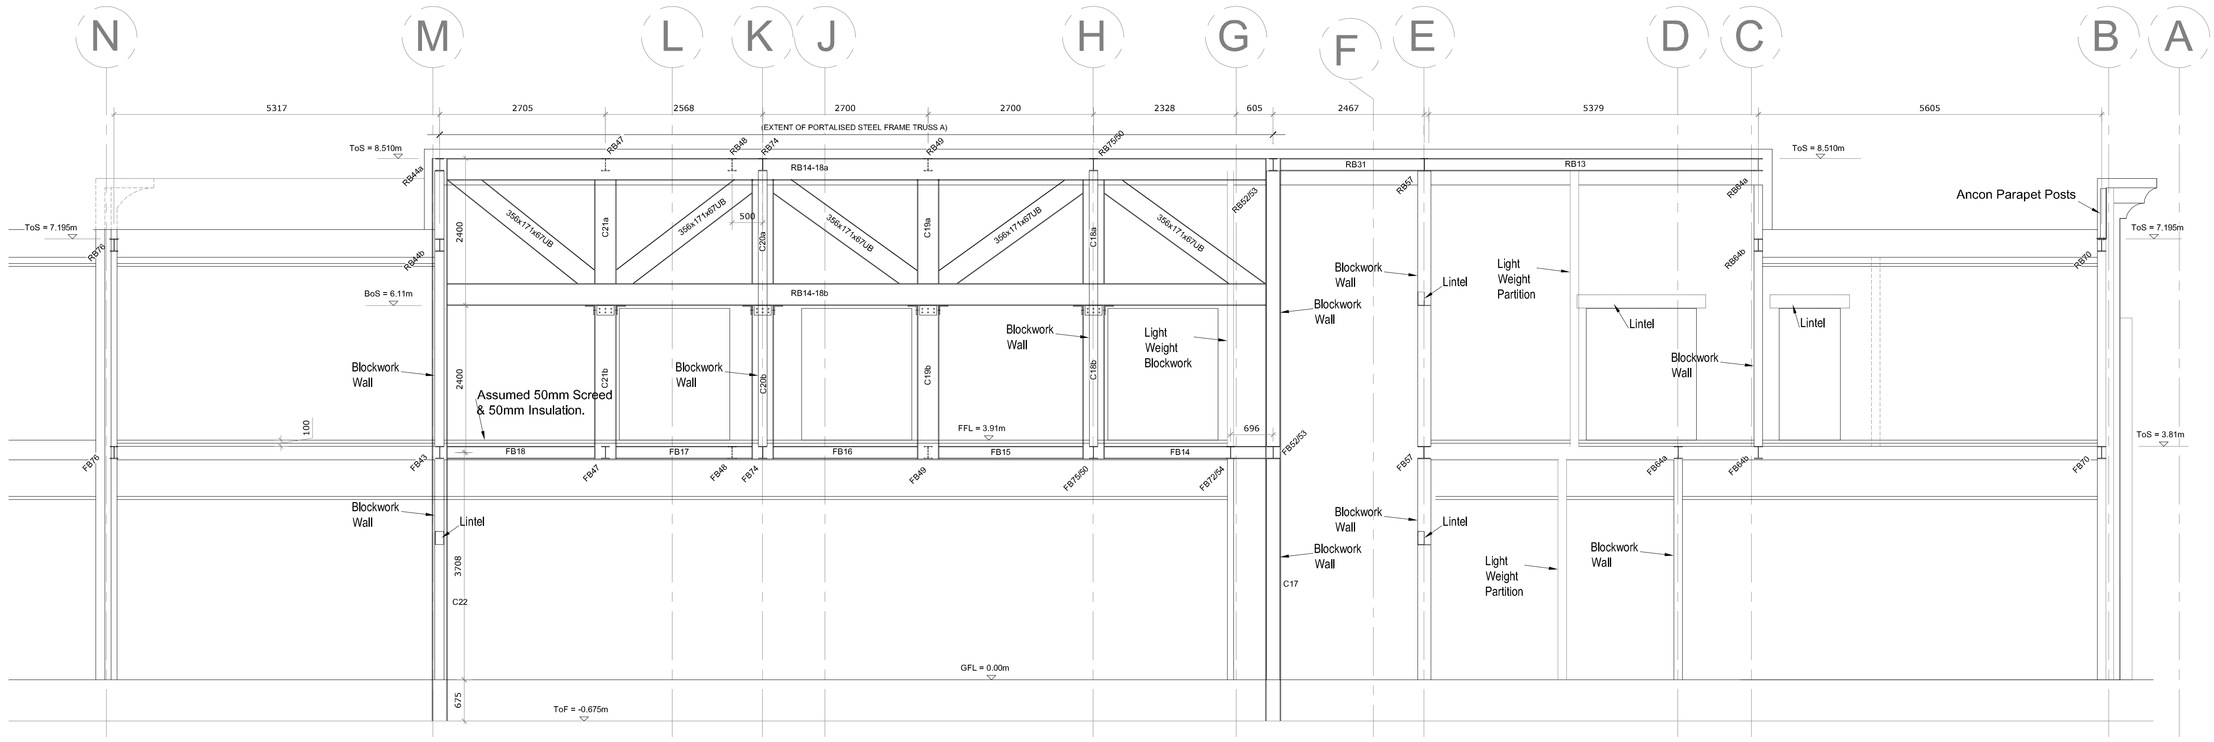

Section G-G

All Levels & Dimensions Shown Are Indicative, Subject To Architect's & Client's Approval.

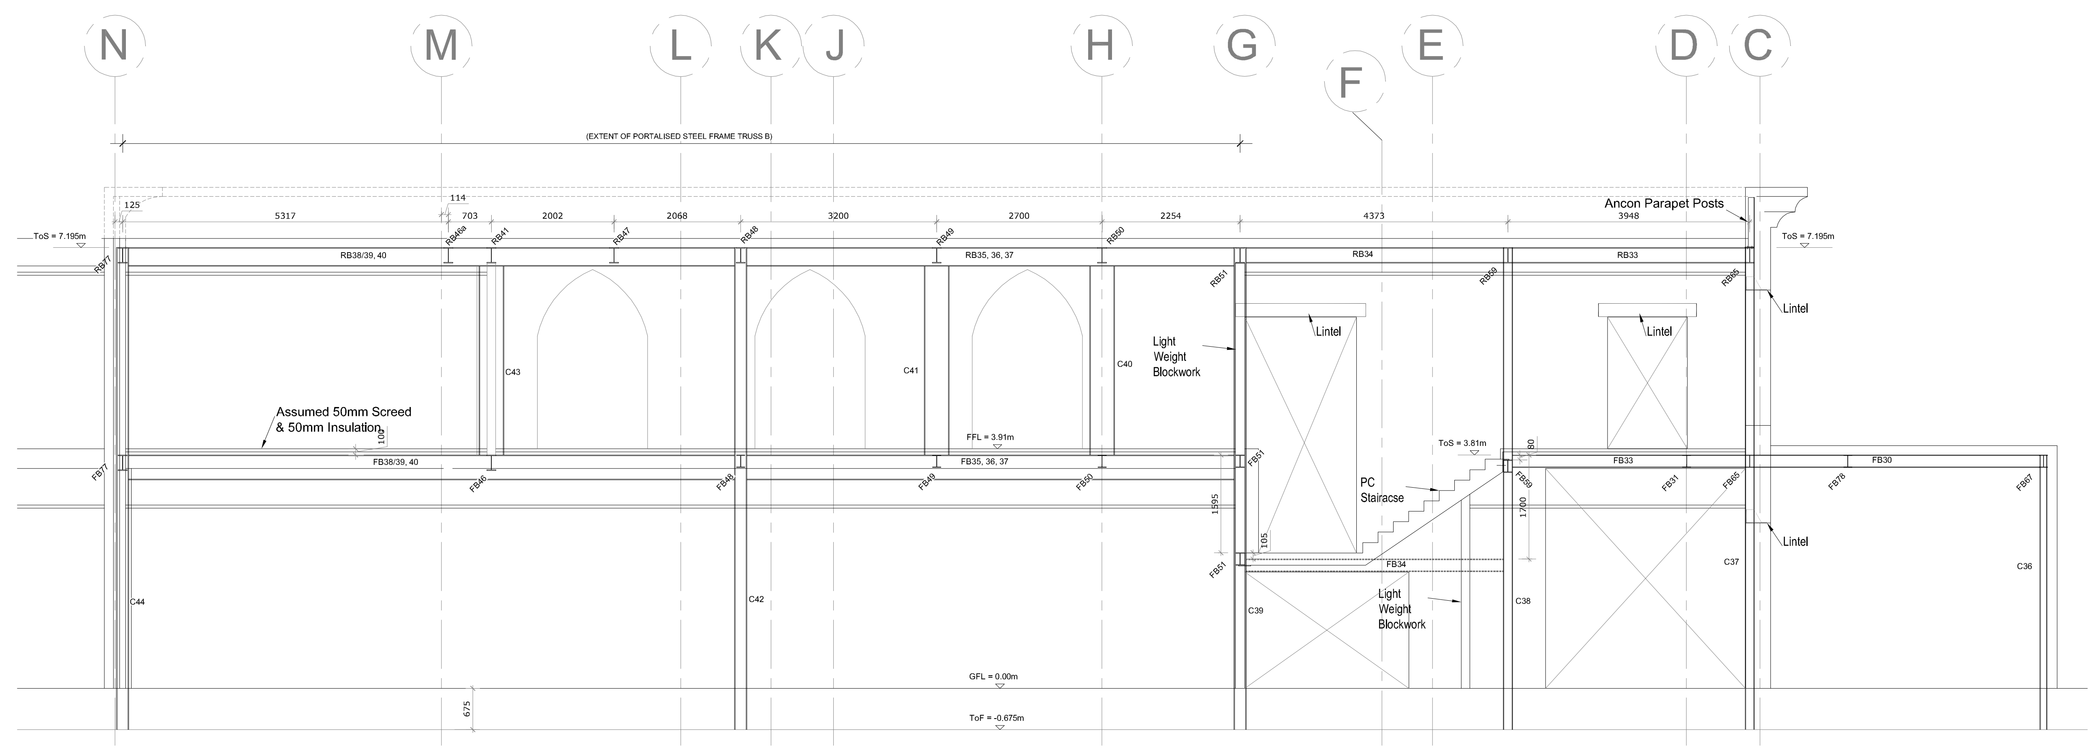

Section H-H

All Levels & Dimensions Shown Are Indicative, Subject To Architect's & Client's Approval.

NOTES A0

FOR GENERAL NOTES, TYPICAL SECTIONS AND DETAILS REFER TO DRAWING 1280 - 300.

Rev	Amendment	By	Date
P1	First issue, preliminary for comments only.	CST	30.12.13
P2	For Tender & Comments Only	CST	02.01.14

cistec
CHARTERED CIVIL & STRUCTURAL ENGINEERING CONSULTANTS
Suite 121, Milton Keynes Business Centre, Foxhunter Drive, Linford Wood, Milton Keynes, MK14 6GD.
t.01908 666655 f.01908 410333 www.cistec.net o.shiva@cistec.net

Client
Hounslow Mosque Trustee Committee

Drawing
STRUCTURAL ENGINEERING
BUILDING CROSS-SECTIONS
SHOWING STEEL FRAMES

Project
Hounslow Jamia Mosque

Scale	Date	Approved
as noted @ A0	Dec 2013	AA

Drawing no. 1280-305 P2

STATUS: TENDER

©The enclosed drawing and design remains the copyright of CISTEC Design LLP (2013) or sole agreement in place in writing. The information may not be copied, distributed or changed in any form without prior written consent.