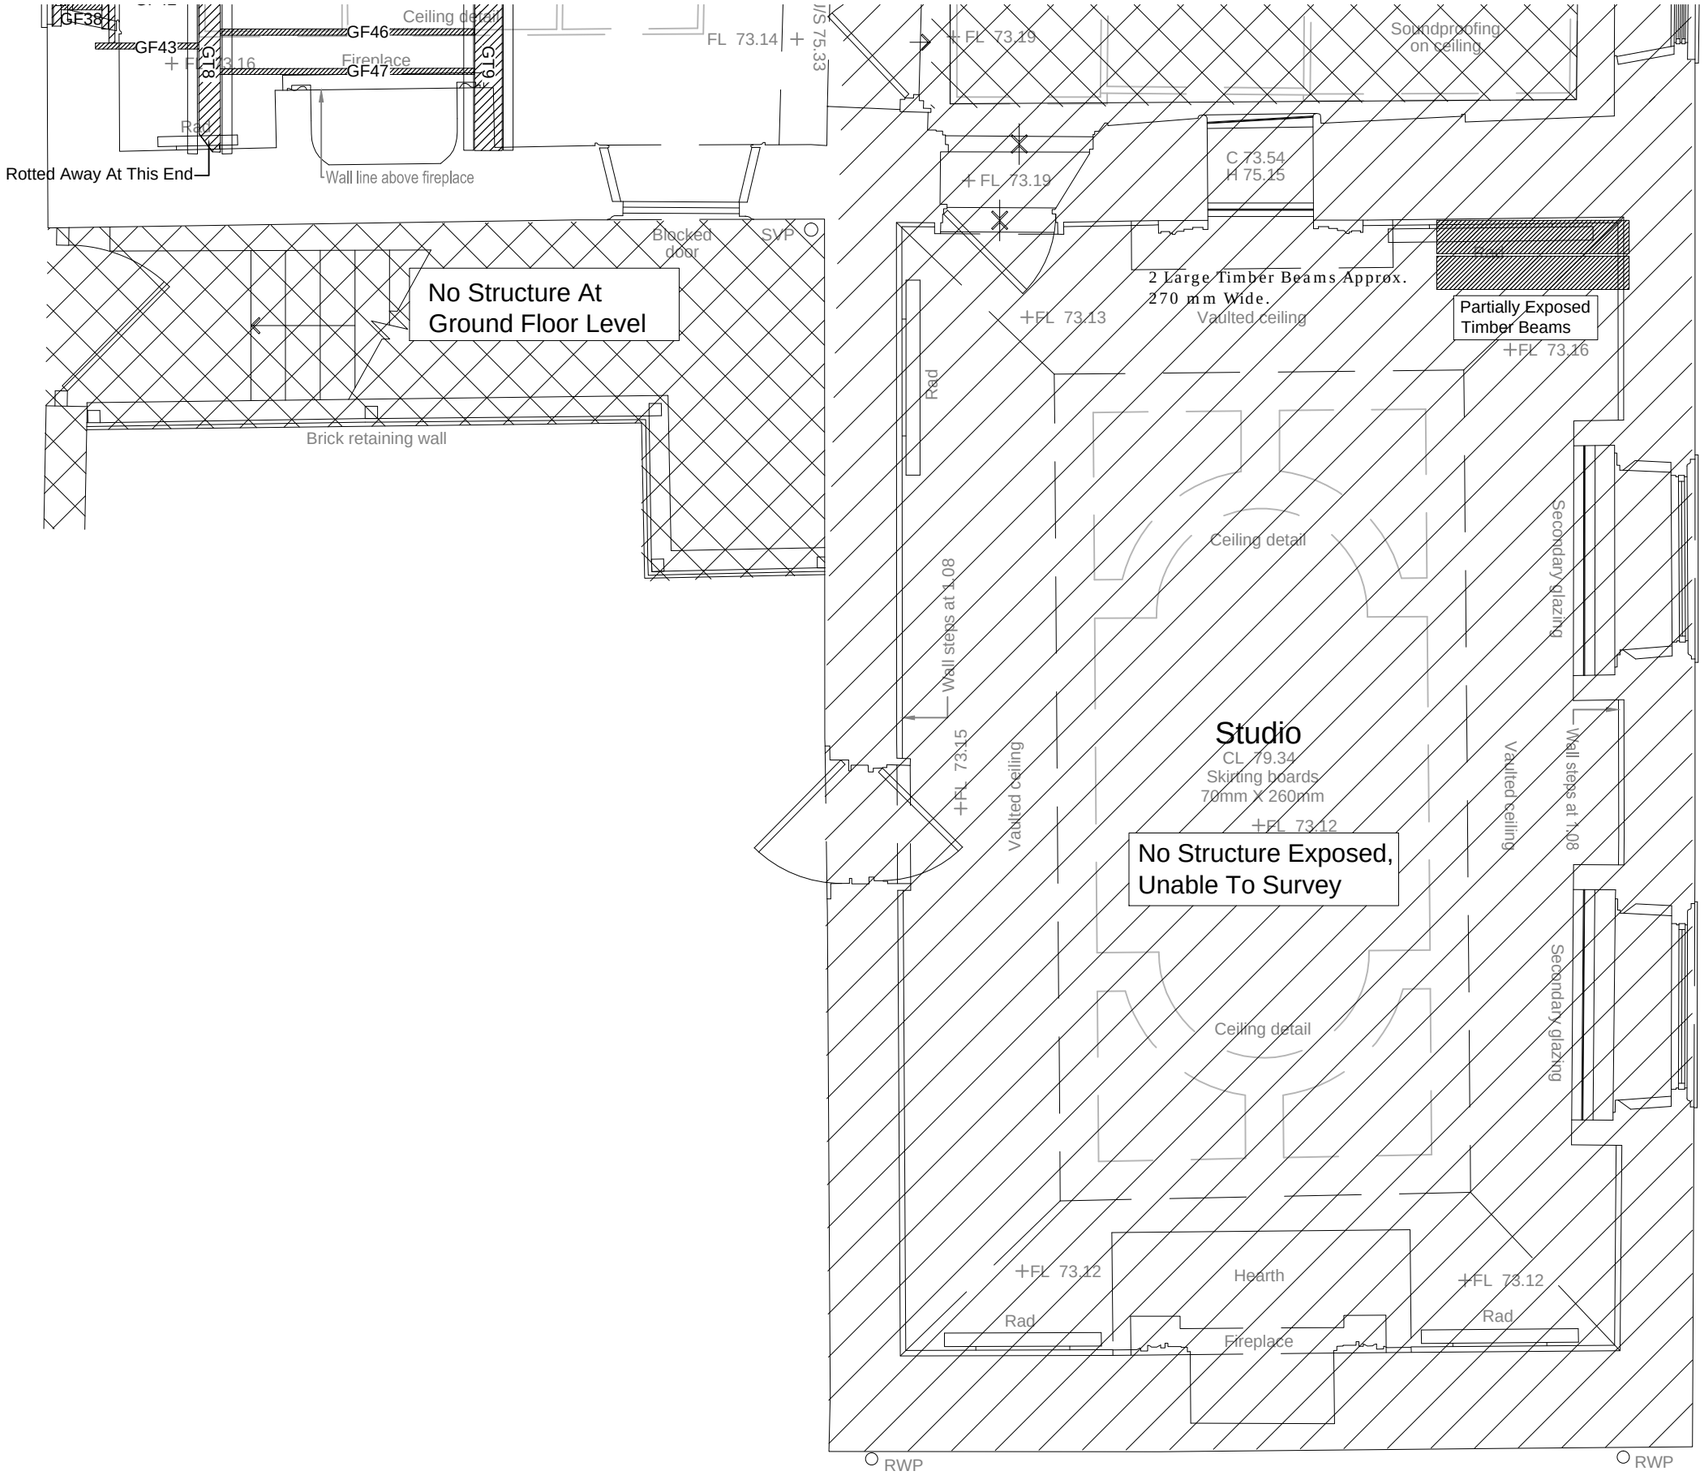

CHARTERED CIVIL & STRUCTURAL ENGINEERING CONSULTANTS
DESIGN PLANNING & ARCHITECTURE

Suite 116, Milton Keynes Business Centre, Foxhunter Drive,
Linford Wood, Milton Keynes. MK14 6GD.
t.01908 686855 f.01908 410333 www.cistec.net e.info@cistec.net

Key

- Unexposed structure
- No structure at current level
- Newer member
- Older/ Historic member

Rev	Description	By	Date
P1	First Issue.	B.E.	06.06.13

Client

Mr & Mrs P. Winkleman

Project

Great Linford Manor, High Street,
Great Linford, MK14 5AX.

Job

Structural Survey

Drawing Title

Ground Floor Plan (3 of 3)

Showing Structures At Ground Floor Level

Scale	1:50 @ A3	Drawn	B.E.
Date	06.06.2013	Checked	A.A.
Project No./Dicipline		Drawing No.	Revision
1229		003	P1

DRAWING STATUS: PRELIMINARY