Please refer to notes for details.

A1

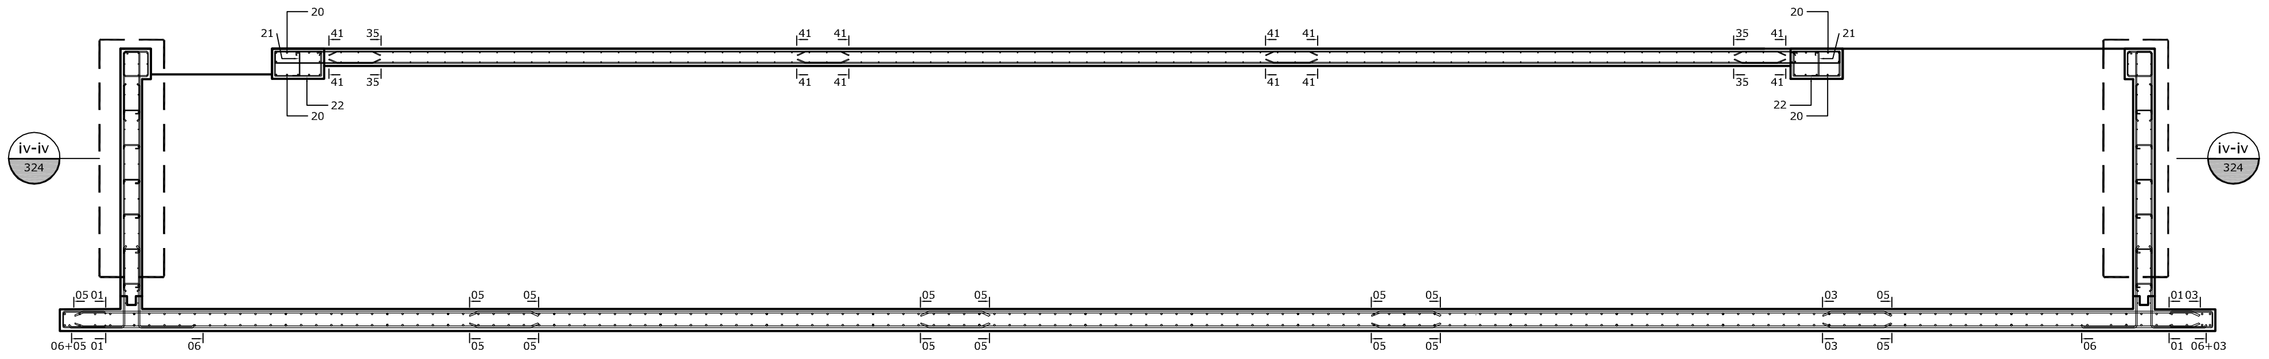

SECTION - Grid H/J

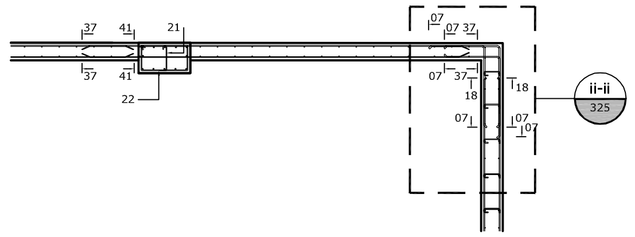

SECTION - Grid G

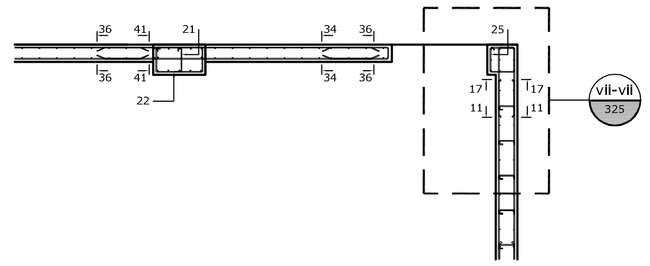

SECTION -Grid H

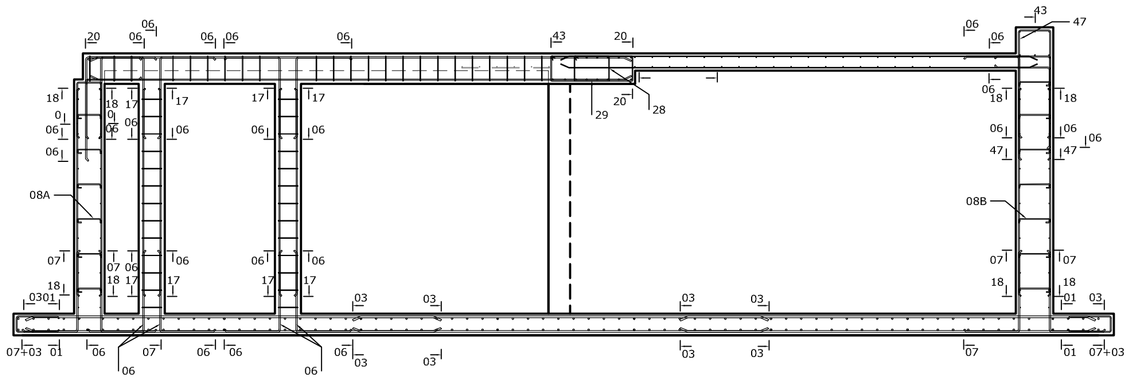

SECTION - Grid 13

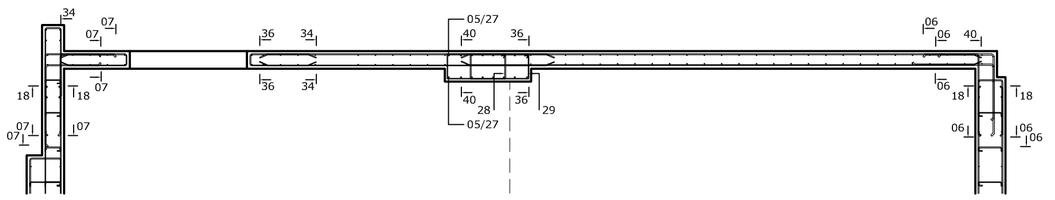

SECTION - Grid 9/10

RC SECTIONS - SHEET 2

Rev	Amendment	By	Date
P1	First issue. For comment only.	swf	21.01.13
P2	General Update. For comment only.	CST	07.02.13
P3	General Update. For comment only.	CST	25.02.13

CISTEC
CHARTERED CIVIL & STRUCTURAL ENGINEERING CONSULTANTS

Suite 121, Milton Keynes Business Centre, Foxhunter Drive, Linford Wood, Milton Keynes, MK14 6GD.
t.01908 688855 f.01908 410333 www.cistec.net e.info@cistec.net

Client

SUN CONTRACTORS LTD
258 Belsize Rd, London, NW6 4BT
T.020 7316 1850 F.020 7316 1892
Email: Info@suncontractors.co.uk

Drawing

STRUCTURAL ENGINEERING
RC Detailing
RC Sections - sh.2

Project

MKMA, Coffee Hall, Milton Keynes.

Scale	Date	Approved
1:50 @ A1	Jan 2013	AA

Drawing no.

1127-325 P3

STATUS: PRELIMINARY

© The enclosed drawing and design remains the copyright of CISTEC Design LLP unless or until agreement is made in writing. The information may not be copied, distributed or changed in any form without prior written consent.